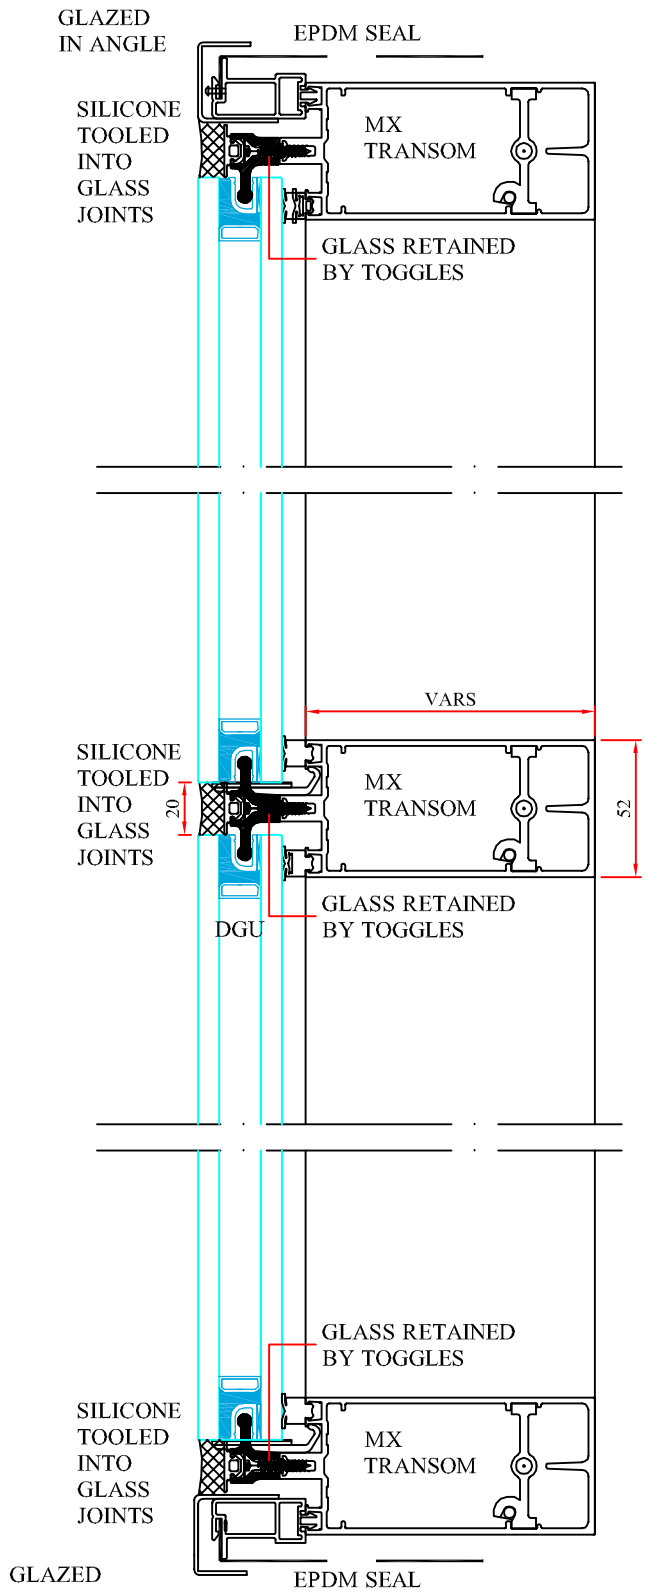

TYPICAL VERTICAL SECTION ON A-A

TYPICAL EXTERNAL ELEVATION

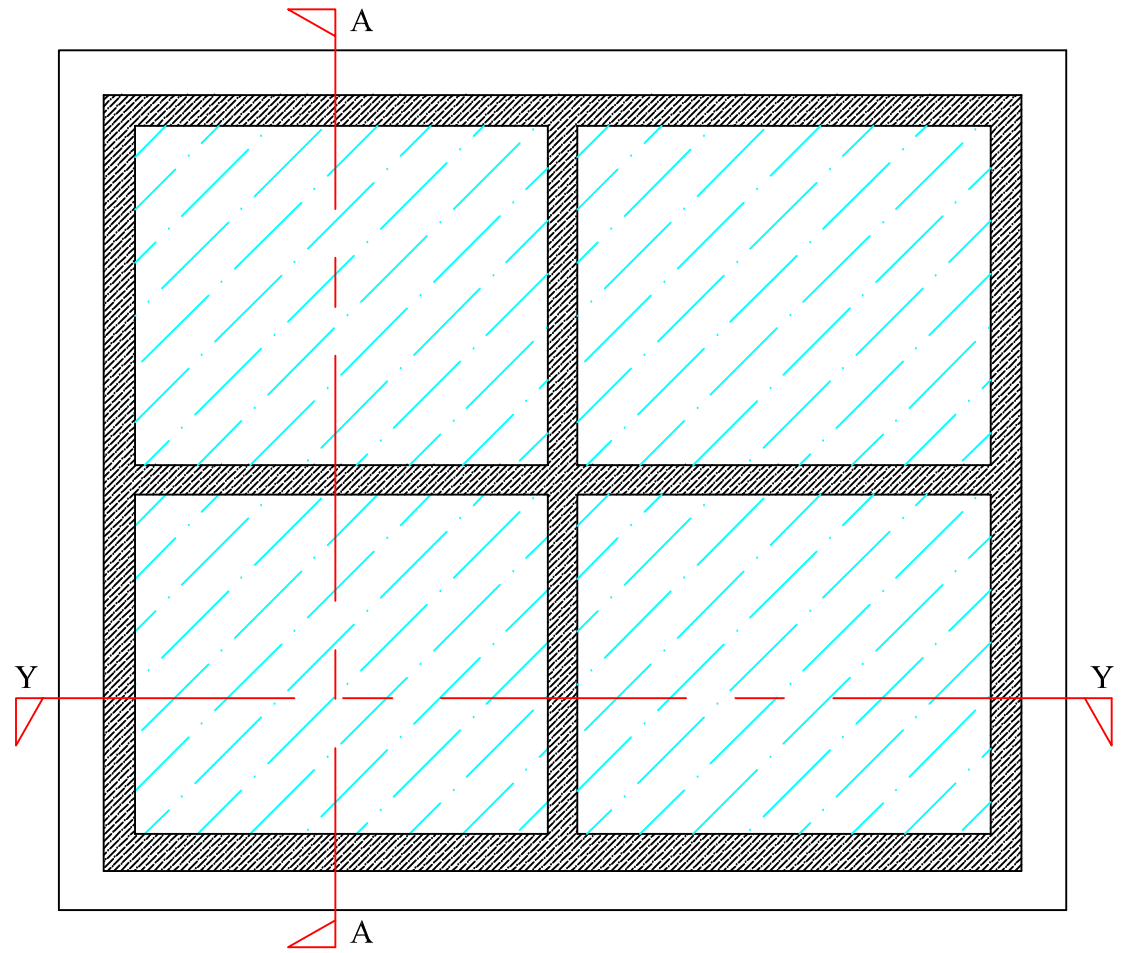

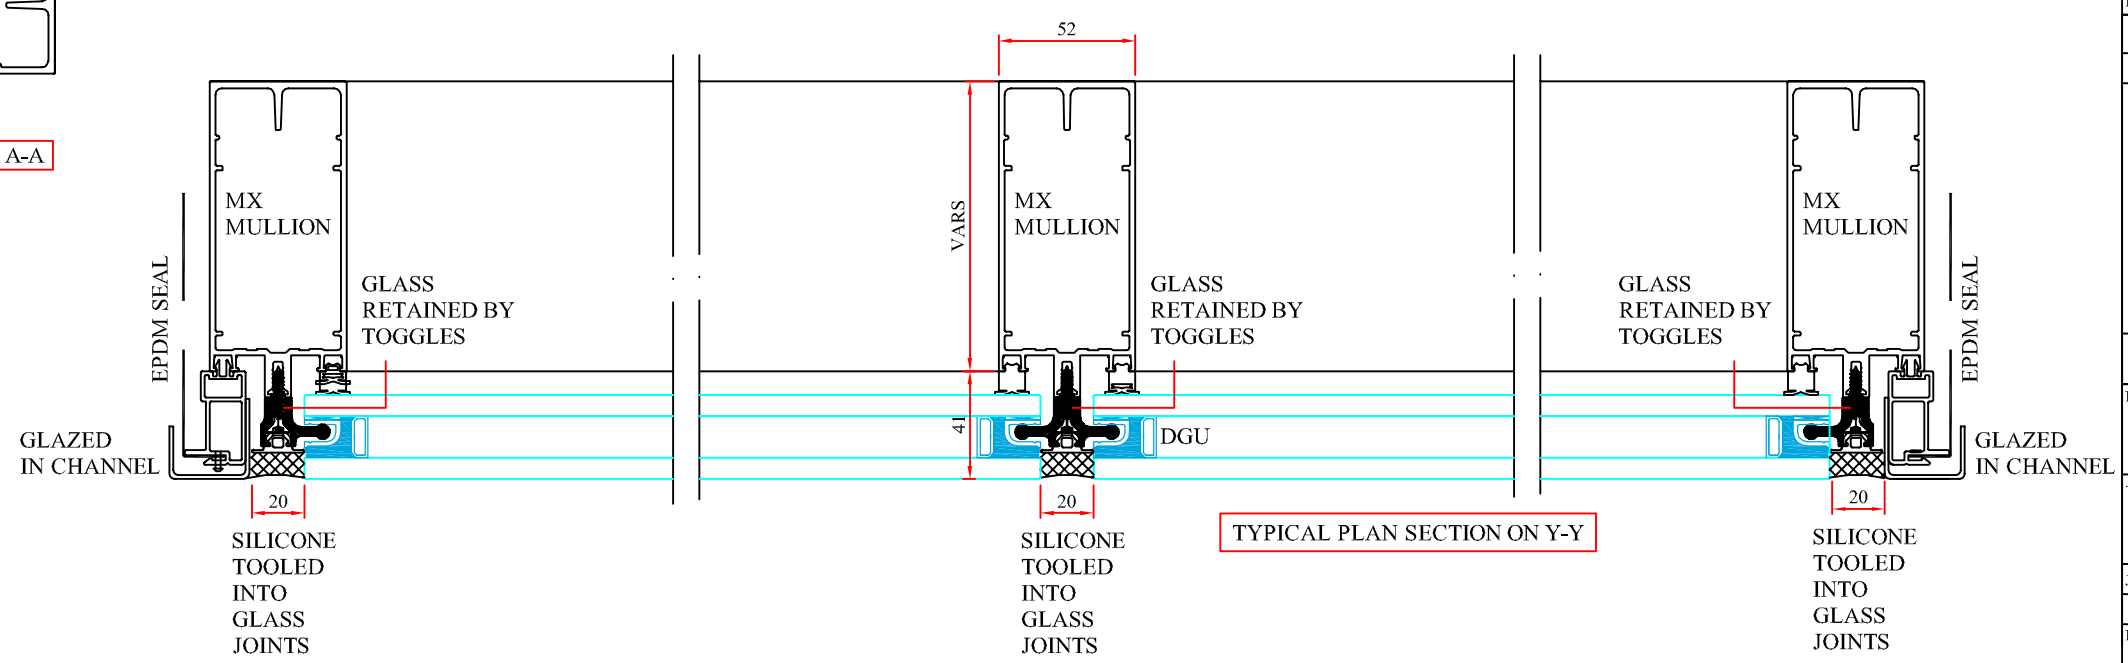

TYPICAL PLAN SECTION ON Y-Y

REV.	DESCRIPTION	DATE

CASU CONSULTO LTD
TITAN HOUSE
13 STATION ROAD
HORSFORTH
LEEDS
ENGLAND
LS18 5PA
TEL: 0113-2260102
FAX: 0113-2260103

THIS DRAWING IS THE COPYRIGHT OF CASU CONSULTO LTD. AND MUST NOT BE REPRODUCED IN WHOLE OR IN PART WITHOUT THE WRITTEN CONSENT OF THE COMPANY

PROJECT
TECHNAL MX

TITLE
TYPICAL TECHNAL MX TOGGLE
FIX CURTAIN WALL SECTIONS

JOB NO.	SCALE	DATE	DRAWN BY
01308	A3	01-07-13	APROUD

DRAWING NO.
CASU-MX-TOGGLE-001
REV.