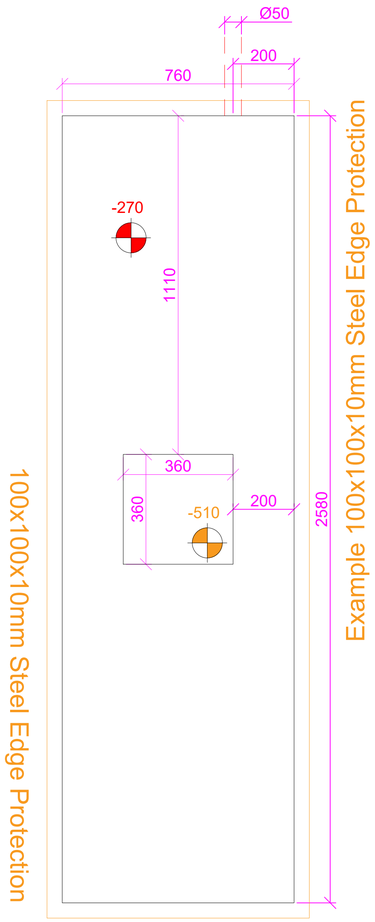

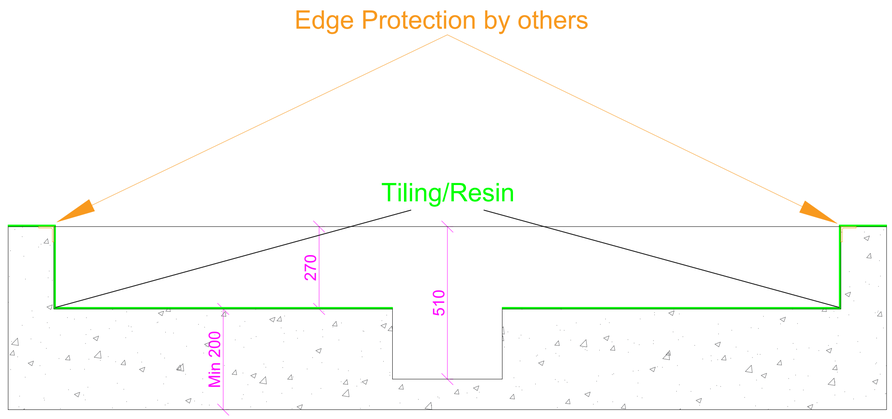

Incase of tiling, allowances must be made to ensure that the required finished recess sizes are met
Everard Drawings do not reflect allowances for tiling

Pit to be oversized to allow for edge protection, depending on edge protection used, Everard recommend 100mmx100mmx10mm steel edge protection screwed to the slab

Main Contractor to supply and confirm specification of recess edge protection.

EDGE PROTECTION BY OTHERS

Tiled Edge Protection Example

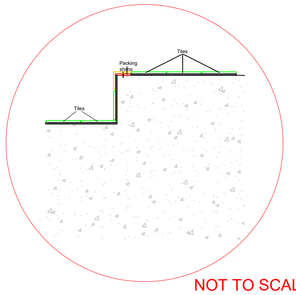

NOT TO SCALE

Non-tiled Edge Protection Example

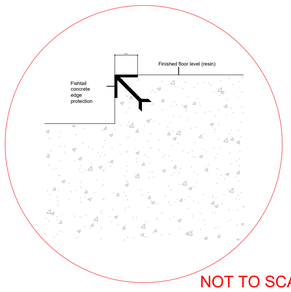

NOT TO SCALE

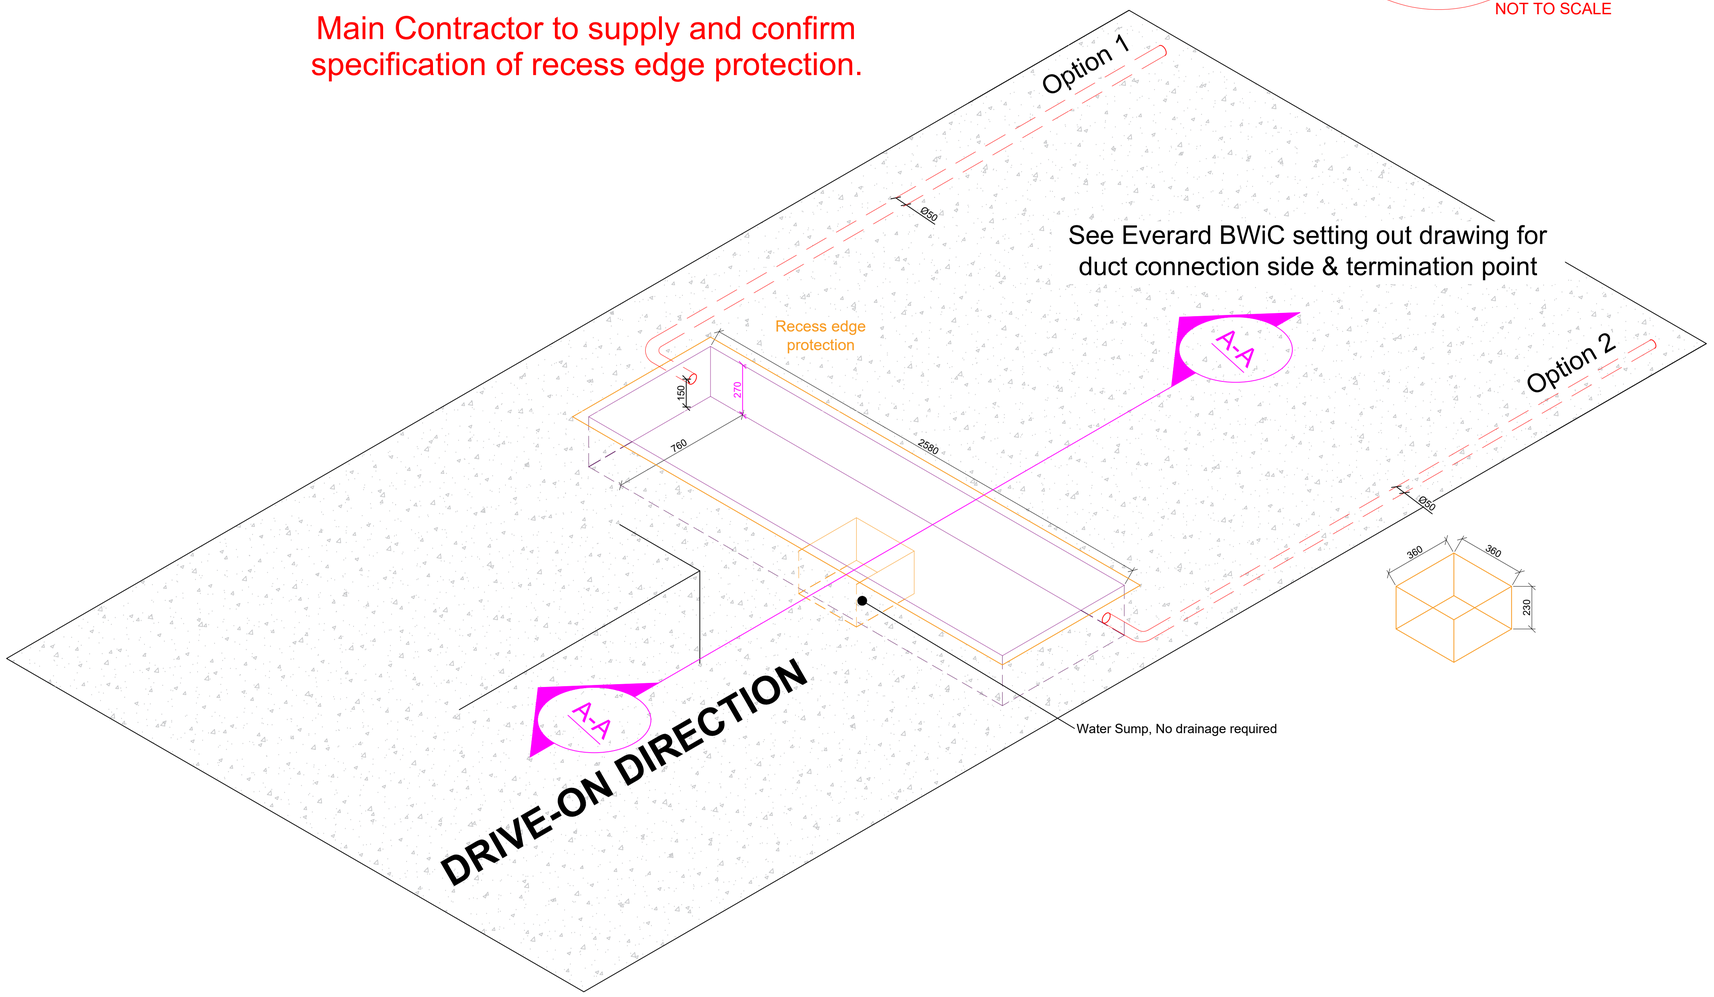

Section A-A

Duct tolerance in X & Y 20mm Maximum

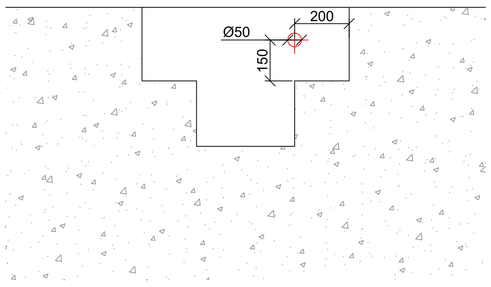

WORKSHOPS OF THE FUTURE™

NUMBER ONE,
TECHNOLOGY CLOSE,
NEWPORT,
EAST RIDING OF YORKSHIRE,
HU15 2FX
01430 330 330
WWW.EVERARD.CO.UK

ScanCheck™ QR Coming Soon

REVISIONS:

DRAWING NUMBER: 2965.10
SCALE @ A1 NTS
DOCUMENT PHASE: CONSTRUCTION
DOCUMENT DATE: 18th OCT. 2019
DRAWN BY: A. DEXTER
CHECKED: N. EVERARD

DO NOT TO SCALE FROM THIS DRAWING
EVERARD ARE NOT RESPONSIBLE FOR ANY MISTAKES MADE BY OTHERS DURING SCALING.

ENERGOTEST
ERBT-4W Class 4 RBT

DRAWING TITLE:
Civil Works Detail Drawing

Everard